



EDIFICI C/ SÒRIA 33_RUBÍ

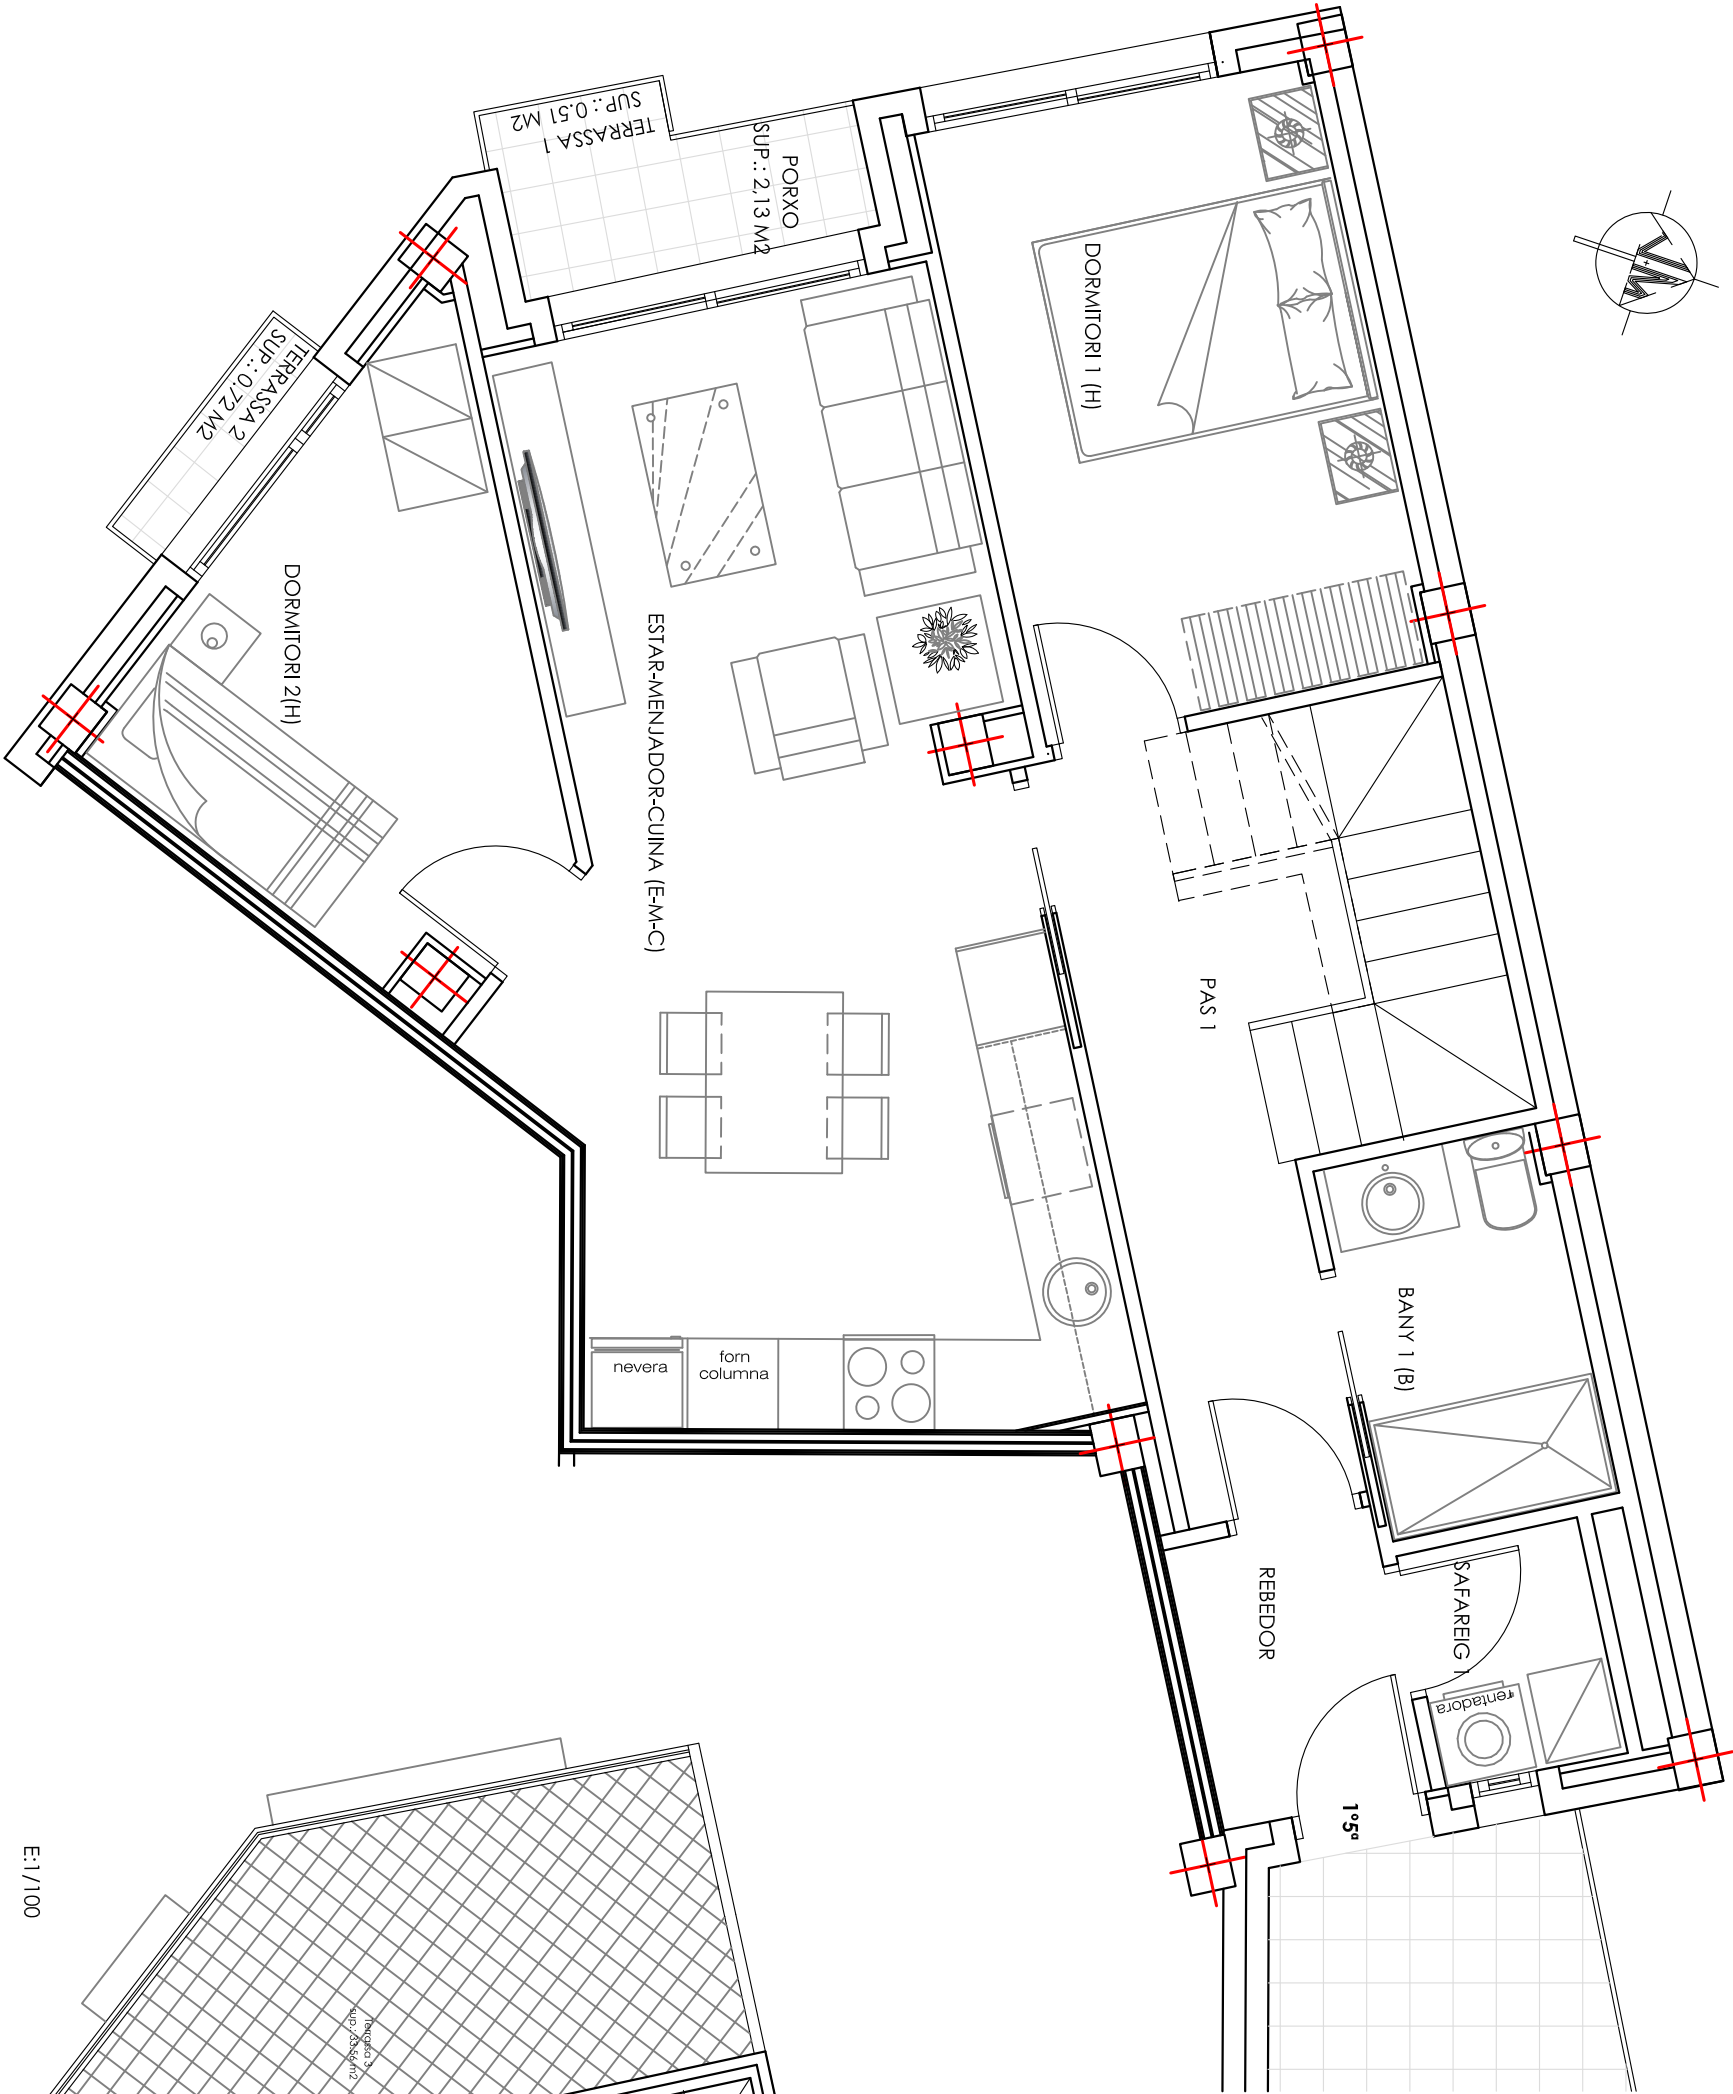

C/ SÒRIA, 33
08191 Rubí
Vallès Occidental, Barcelona

PEÇA		PRIMER 5ª (2D) DUPLEX			
	SUP	Sup. Mínima	VOL	ilu./Ve.	ilu./Ve.
REBEDOR	2,30		5,75	0,29	
ESTAR-MENJADOR-CUINA (EMC)	23,86	20,00	59,65	2,98	4,30
DORMITORI H1	11,00	10,00	27,50	1,38	2,15
DORMITORI H2	8,23	8,00	20,58	1,03	3,38
DORMITORI H3					
BANY C1	3,73	3,00	9,33	0,47	SHUNT
BANY C2					
PAS 1	7,50		18,75	0,94	
DISTRIBUIDOR	10,55		26,38	1,32	5,84
SAFAREIG 1	1,93		4,83	0,24	0,5
SAFAREIG 2	1,30		3,25	0,16	SHUNT
ESCALA	4,40		11,00	0,55	
TOTAL	74,80	50,00	187,00		

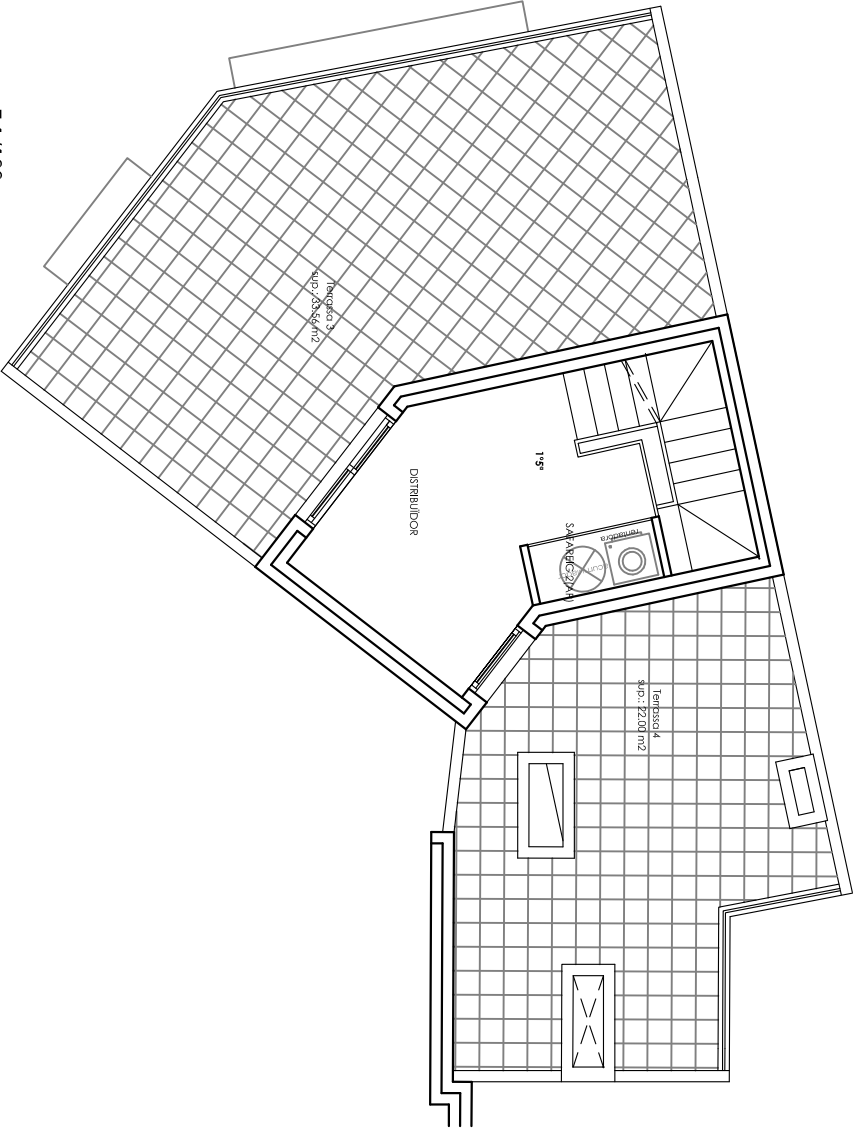

E:1/100